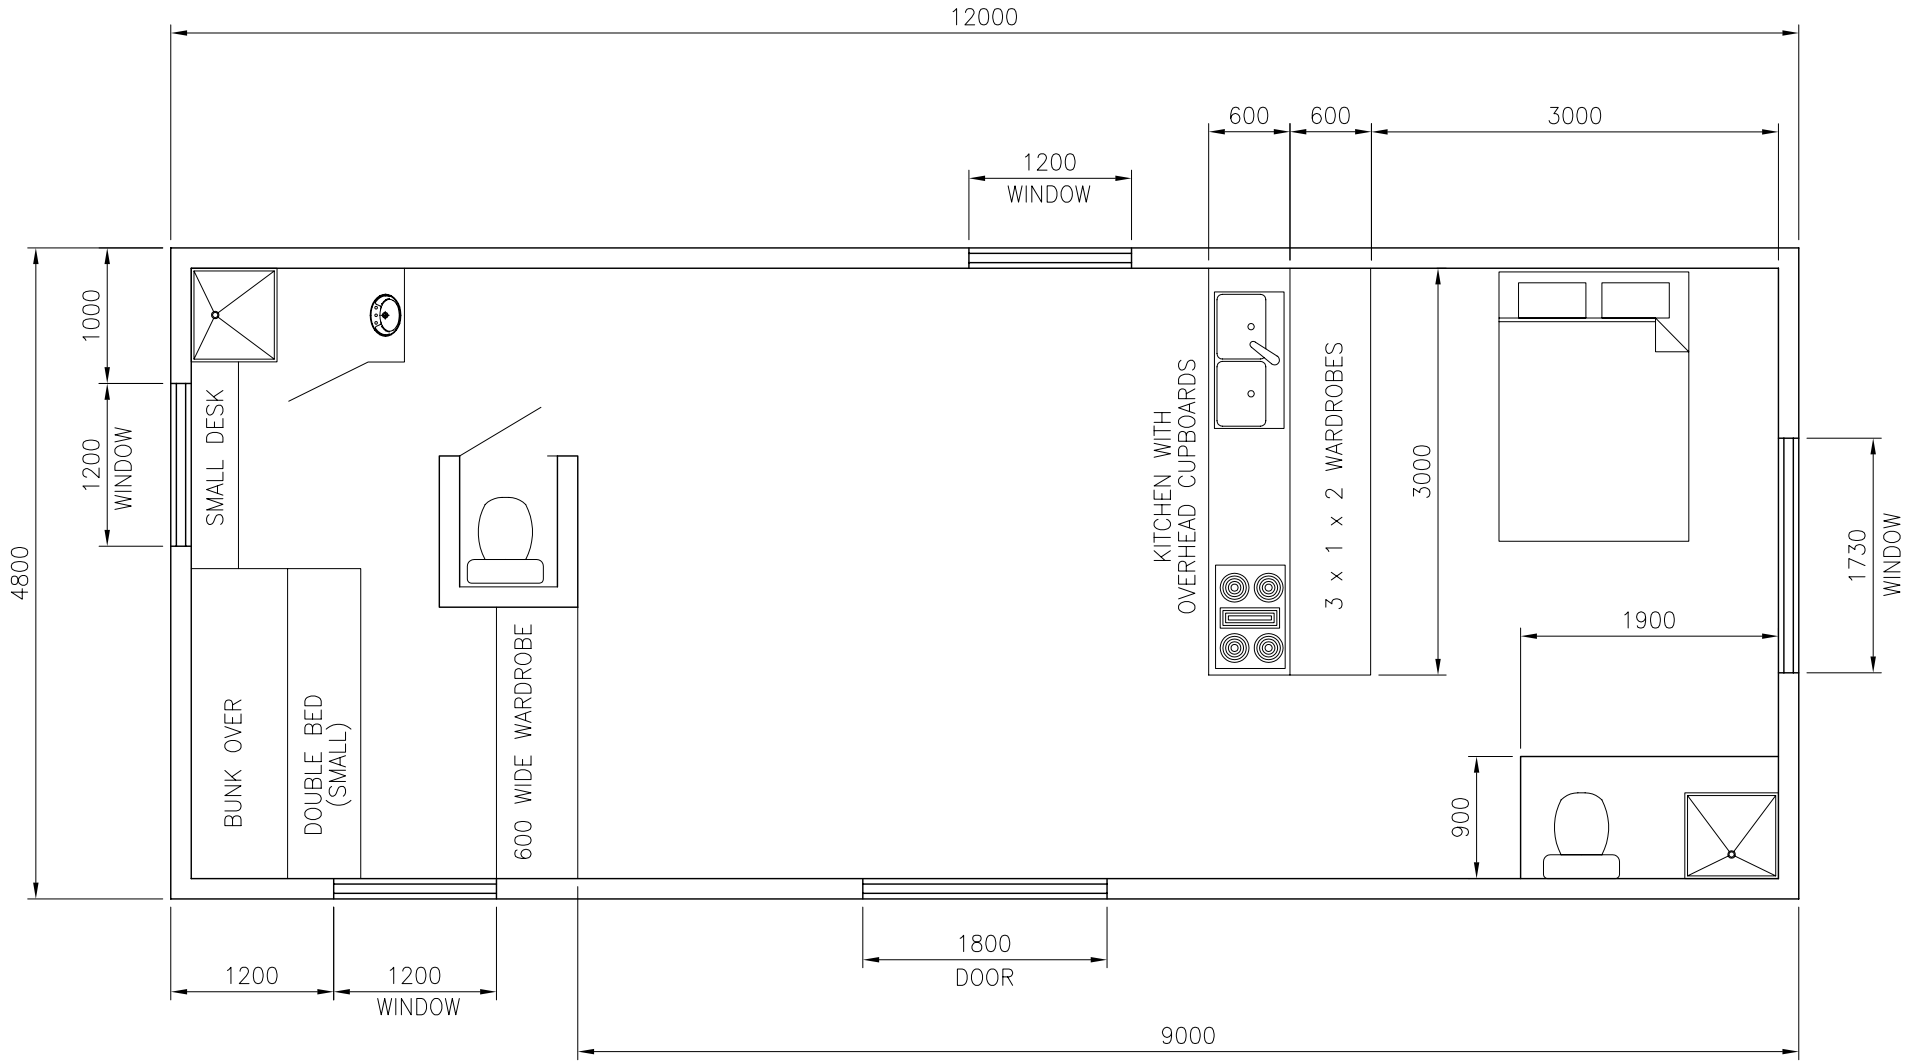

This drawing remains the property of Safety First Pty. Ltd. and is not to be reproduced in part or in full without written approval.

REV	DATE	BY	DESCRIPTION

REVISIONS

DESIGN	DATE 21.6.07	PROJECT No.	REV No.	DRWG. CONTENT
DRAWN I.M.	SCALE 1:60	DRWG. No. RU-07-25	0	PROPOSED FLOOR PLAN 2 BED x 12M x 4.8M
CHECKED P.M.	RBP CERTIFICATION —			

Safety First Pty Ltd
Post Office 25, Armadale, VIC, 3143
Ph:(03) 9833 7055 Fax:(03) 9833 7888